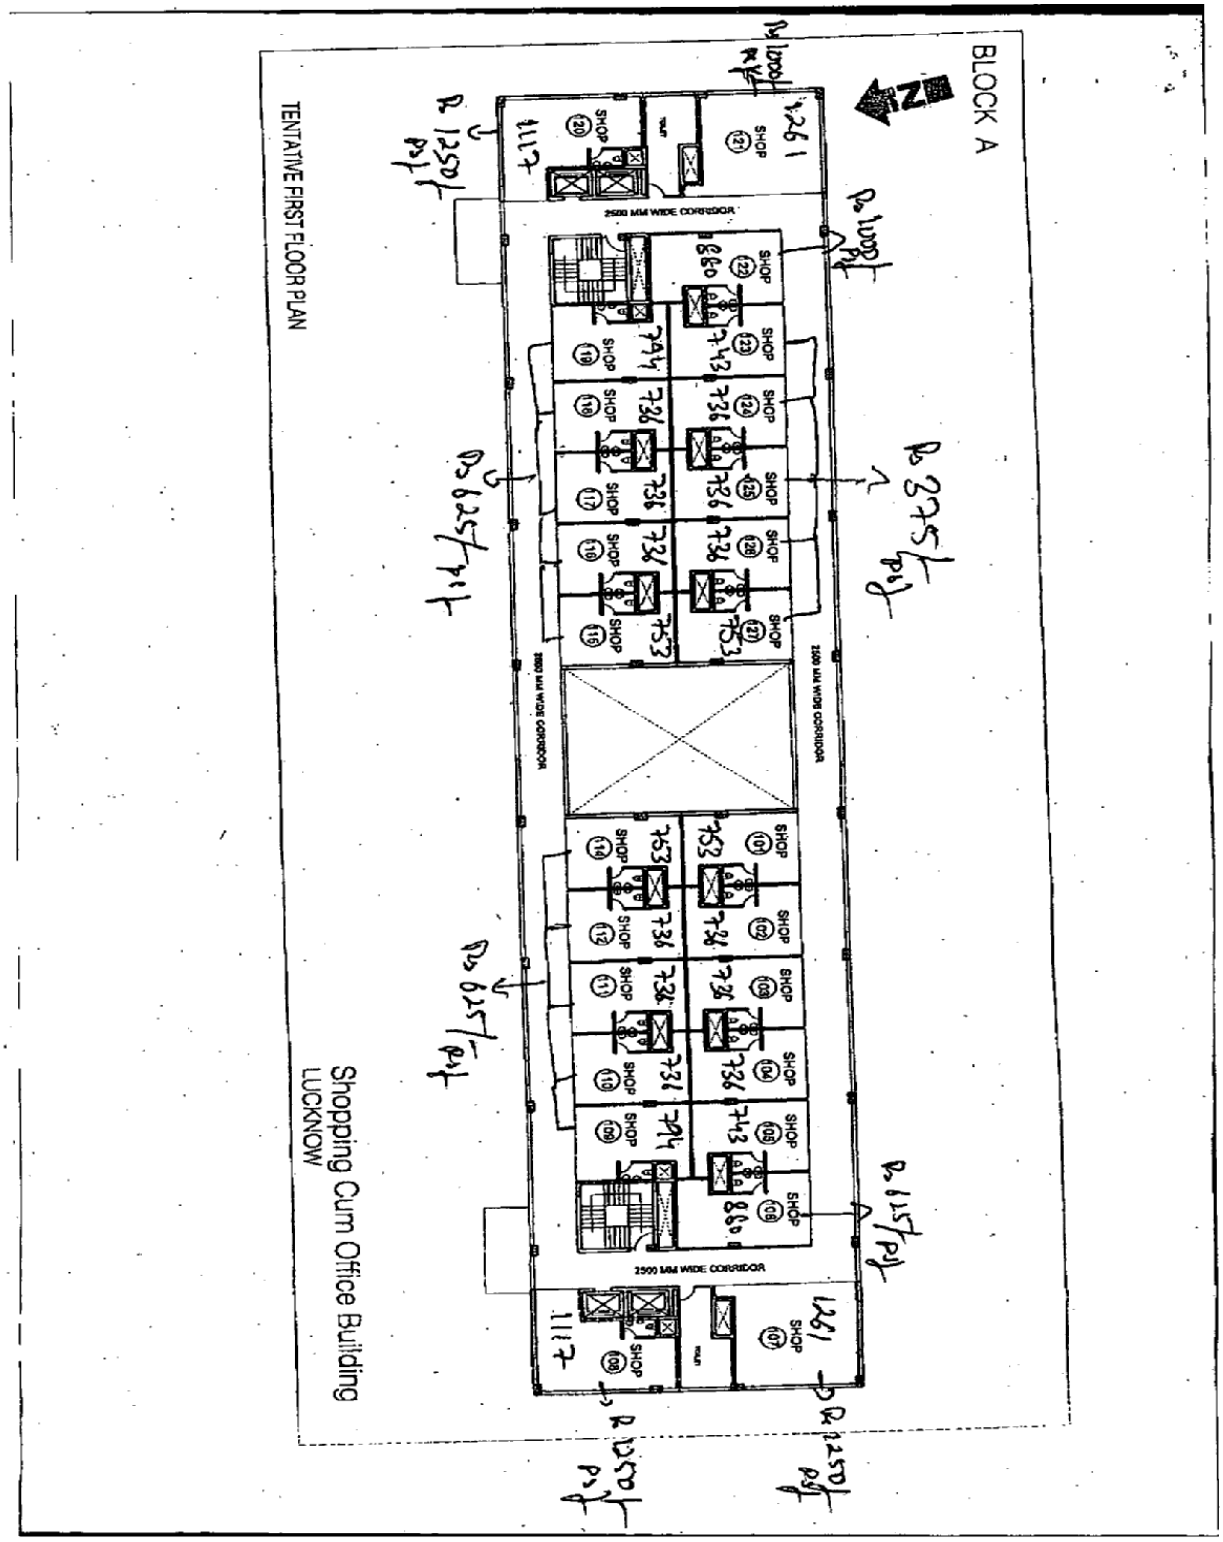
BLOCK A
TENTATIVE FIRST FLOOR PLAN
Shopping Cum Office Building
LUCKNOW
2500 MM WIDE CORRIDOR
SHOP